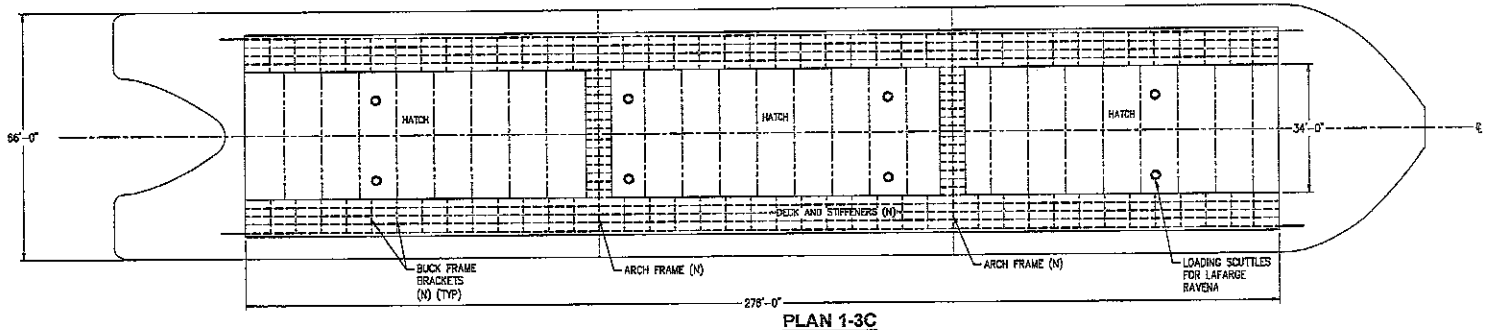

PLAN 1-3C
WEATHER DECK
SCALE: 1/16"=1'-0"

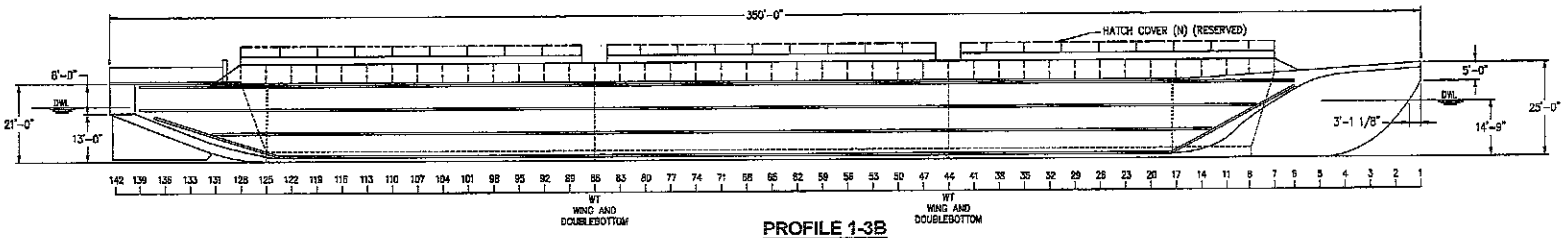

PROFILE 1-3B
OUTBOARD PROFILE
SCALE: 1/16"=1'-0"

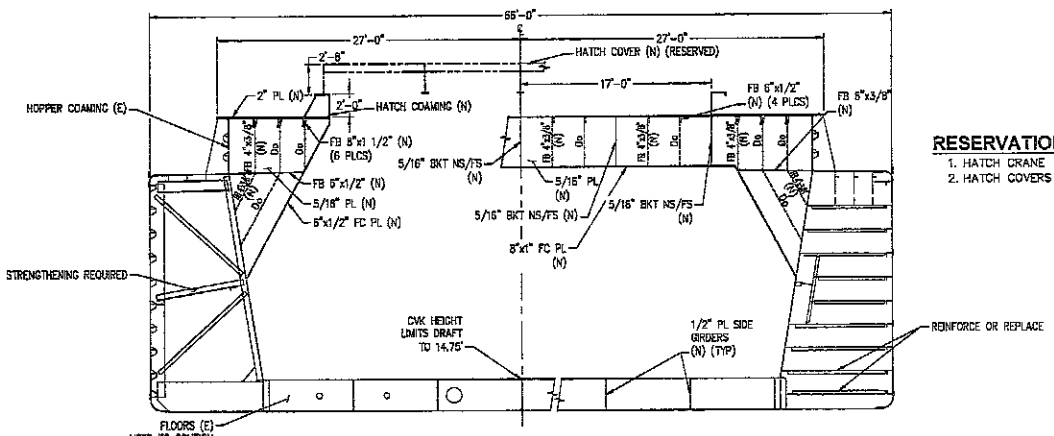

HALF-SECTION 1-3A
TRANSVERSE BUCK FRAME
(SPACED 6'-9")
LOOKING FWD
SCALE: 3/16"=1'-0"

HALF-SECTION 1-2A
TRANSVERSE BULKHEAD AND ARCH FRAMES
(LOCATION AS NOTED)
LOOKING FWD
SCALE: 3/16"=1'-0"

RESERVATIONS:
1. HATCH CRANE
2. HATCH COVERS

LEGEND:

(N)	NEW
(E)	OR UNMARKED, EXISTING
BKT	BRACKET
FB	FLAT BAR
NS/FS	NEAR SIDE/FAR SIDE
PL	PLATE
FC PL	FACE PLATE
WT	WATERTIGHT

CONCEPTUAL